Single Sided Ground Sign
(Qty. 4)

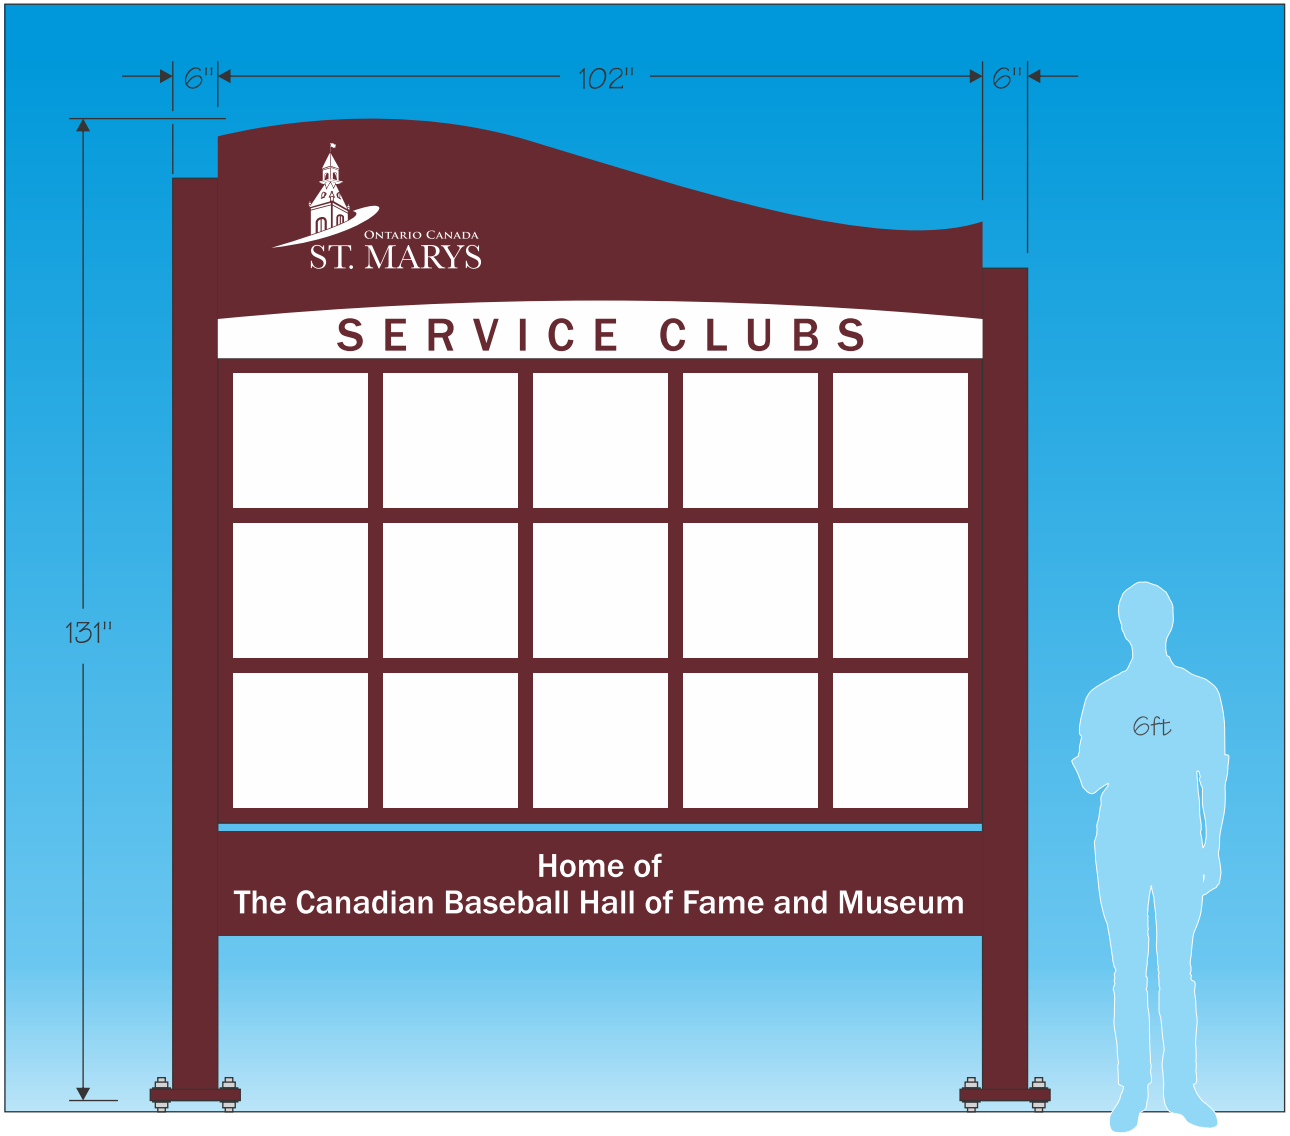

See Pg. 2 for more dimensions and construction details

Colour Specs

- Burgundy Painted MP 36154
- White Vinyl Logo & Lettering

SIGN OFF SIGNATURE

DATE

* Drawings not to scale unless otherwise noted.

Client:	Town of St. Marys	
Date: March 7, 2018	Design: J.G.	Job: #15093
Ver. 7.0 *(April 10, 2018 - J.G.)*		Pg. 1 of 2
File: Gateway Signs		

PHONE 519.271.1707 FAX 519.272.1707 WWW.SIGNONT.CA SALES@SIGNONT.CA
PERTH LINE 34, 2838, STRATFORD ON, N5A 6S5

signontario

SIGN ONTARIO LTD. 2014 COPYRIGHT®

Sizing / Basic Construction:

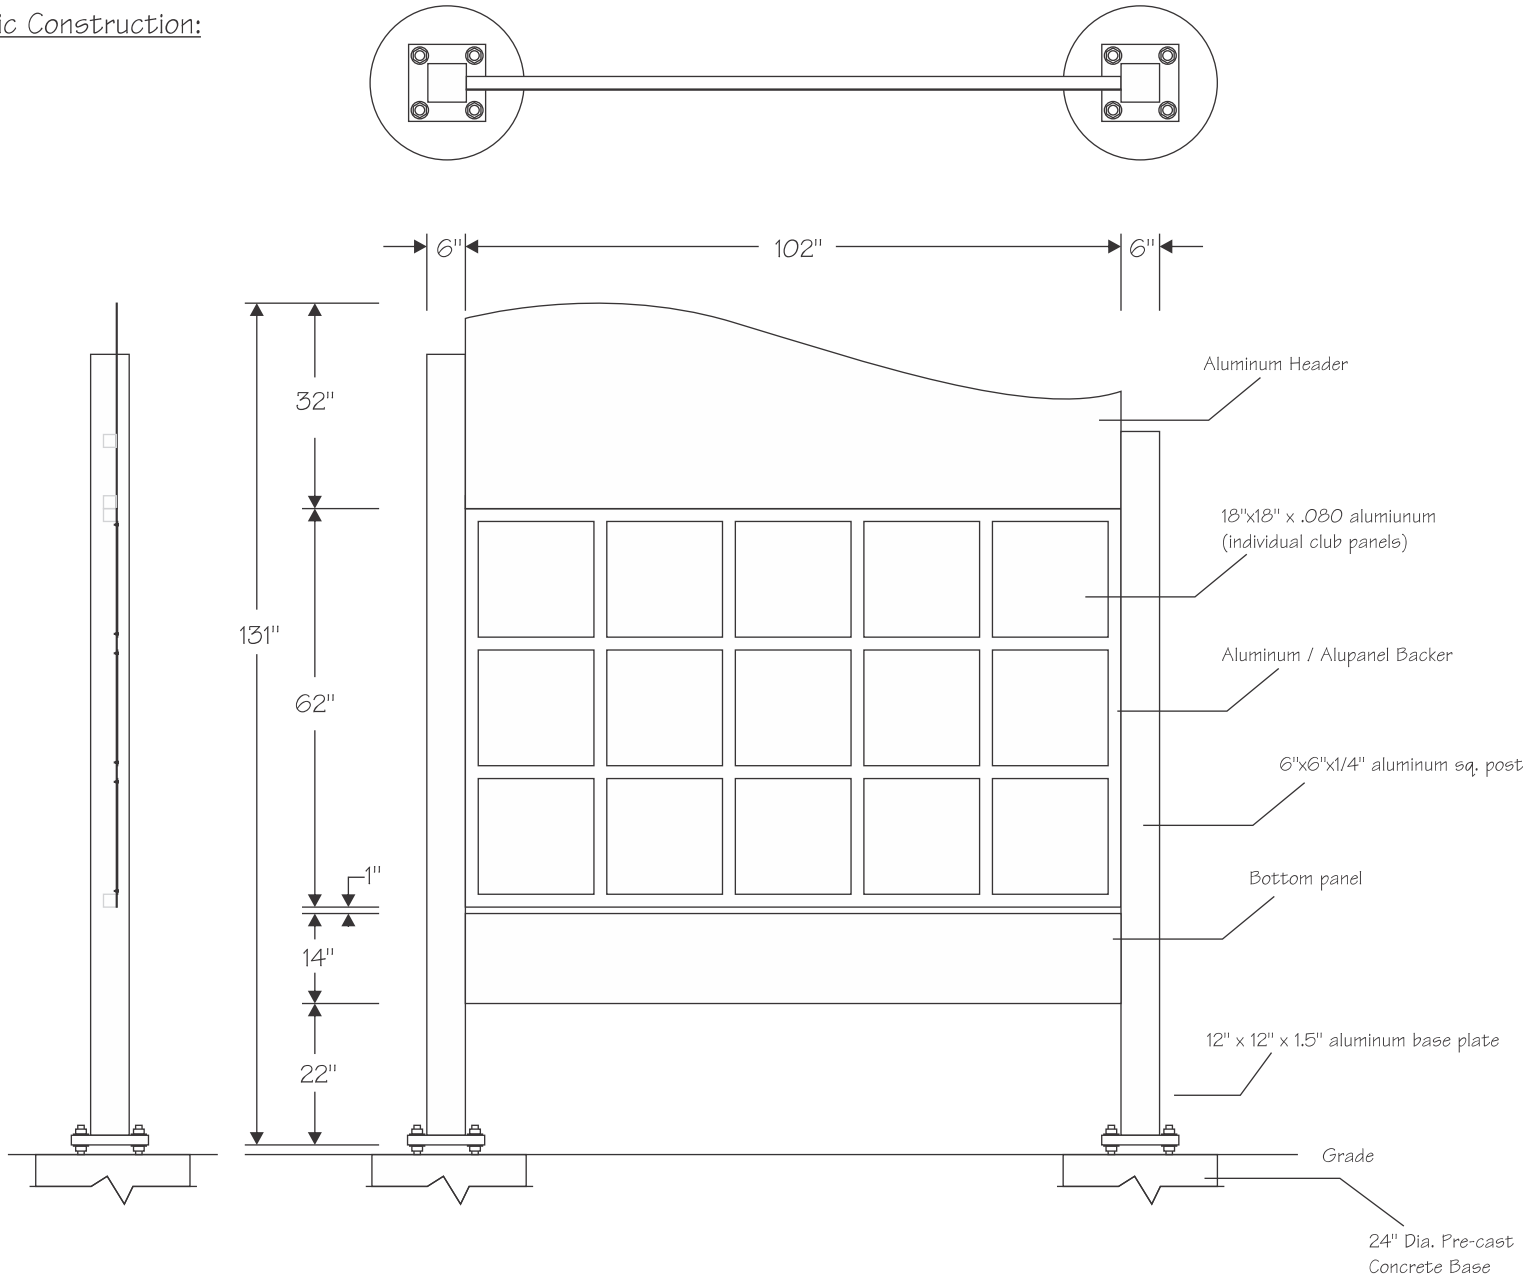

Client:		Town of St. Marys
Date: March 7, 2018	Design: J.G.	Job: #15093
Ver. 7.0 *(April 10, 2018 - J.G.)*		Pg. 2 of 2
File: Gateway Signs		

* Drawings not to scale unless otherwise noted.

PHONE 519.271.1707 FAX 519.272.1707 WWW.SIGNONT.CA SALES@SIGNONT.CA
PERTH LINE 34, 2838, STRATFORD ON, N5A 6S5

signontario

SIGN ONTARIO LTD. 2014 COPYRIGHT®